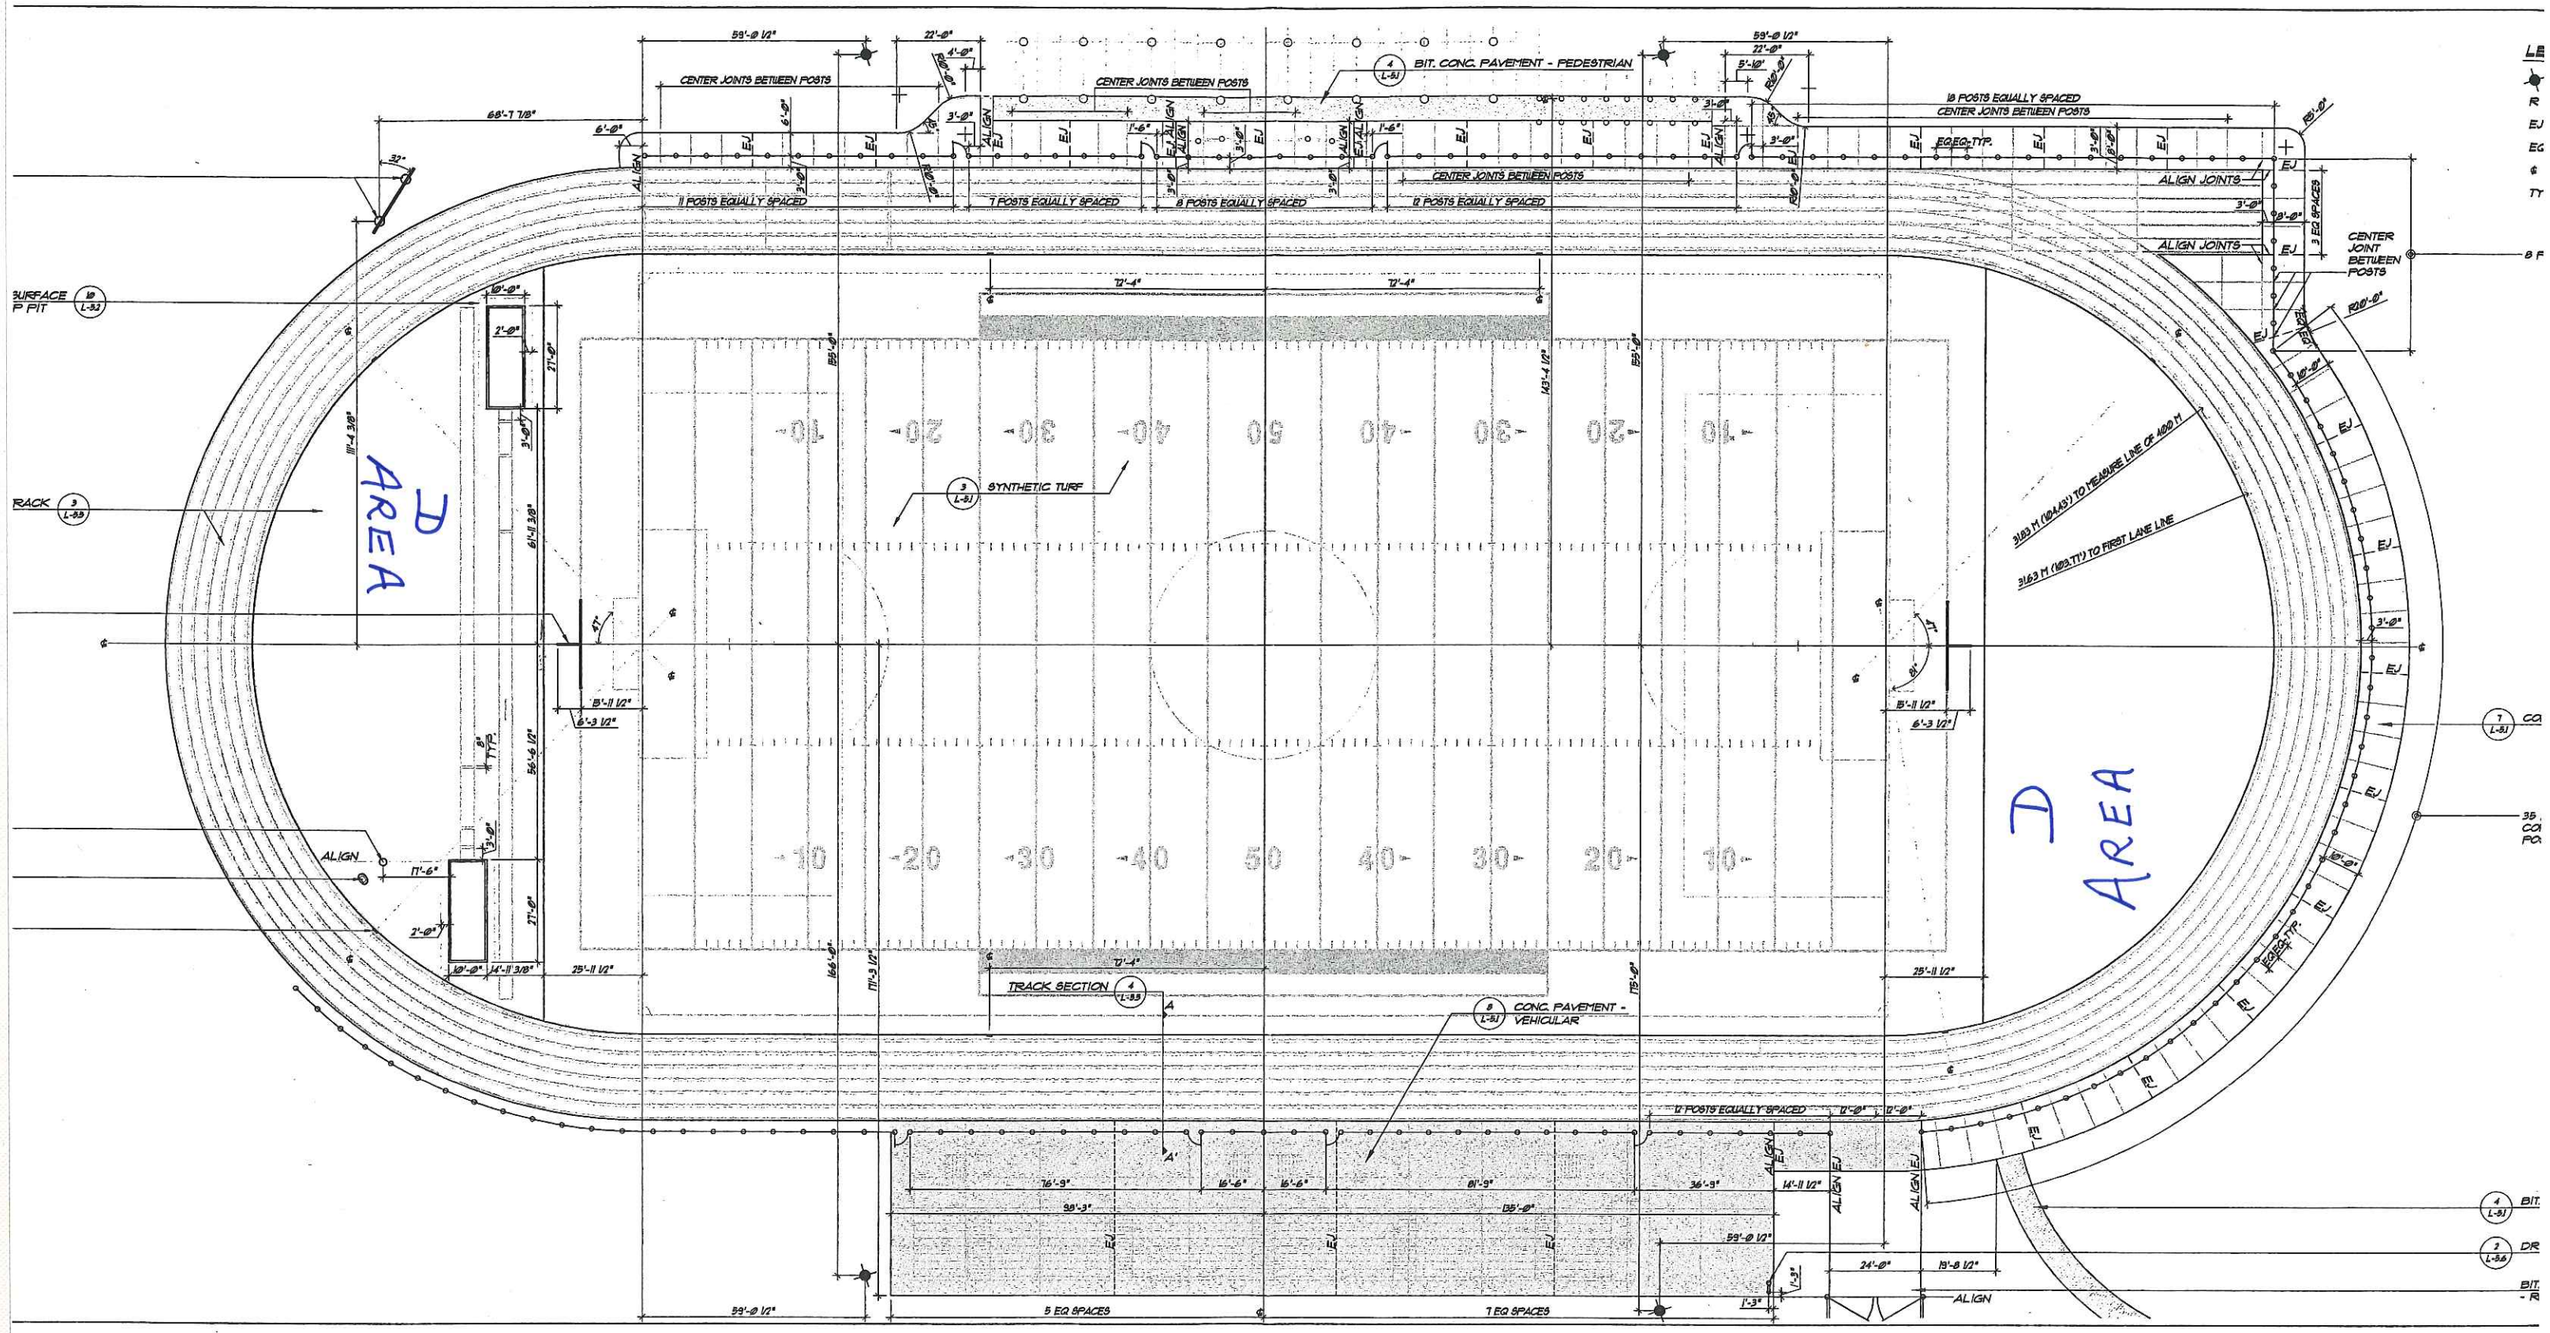

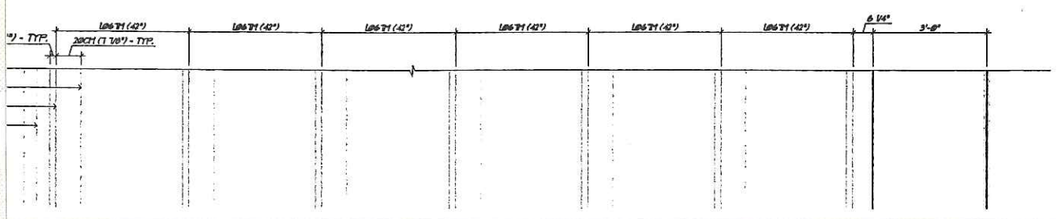

NOTE: DRAWING SHOWS TRACK SURFACE AT LAWN EDGE CONDITION - REFER TO (4 / L-55) FOR OTHER EDGE CONDITIONS