LEGEND

- EXISTING CONSTRUCTION
- NEW STUD/ PLASTER VENEER SYSTEM
- NEW CMU
- NEW FLOOR ASSEMBLY/ NEW CONSTRUCTION
- WALL TYPES. SEE A8.1
- NEW DOOR. SEE DOOR SCHEDULE, A9.1
- EXISTING DOOR. SEE DOOR SCHEDULE, A9.1
- X / AX.X — ENLARGED DETAIL
- X / AX.X — SECTION
- CL. OF NEW WALL TO FINISH FACE
- FINISH FACE TO FINISH FACE
- CL. OF CMU OR STUD TO CL. OF CMU OR STUD

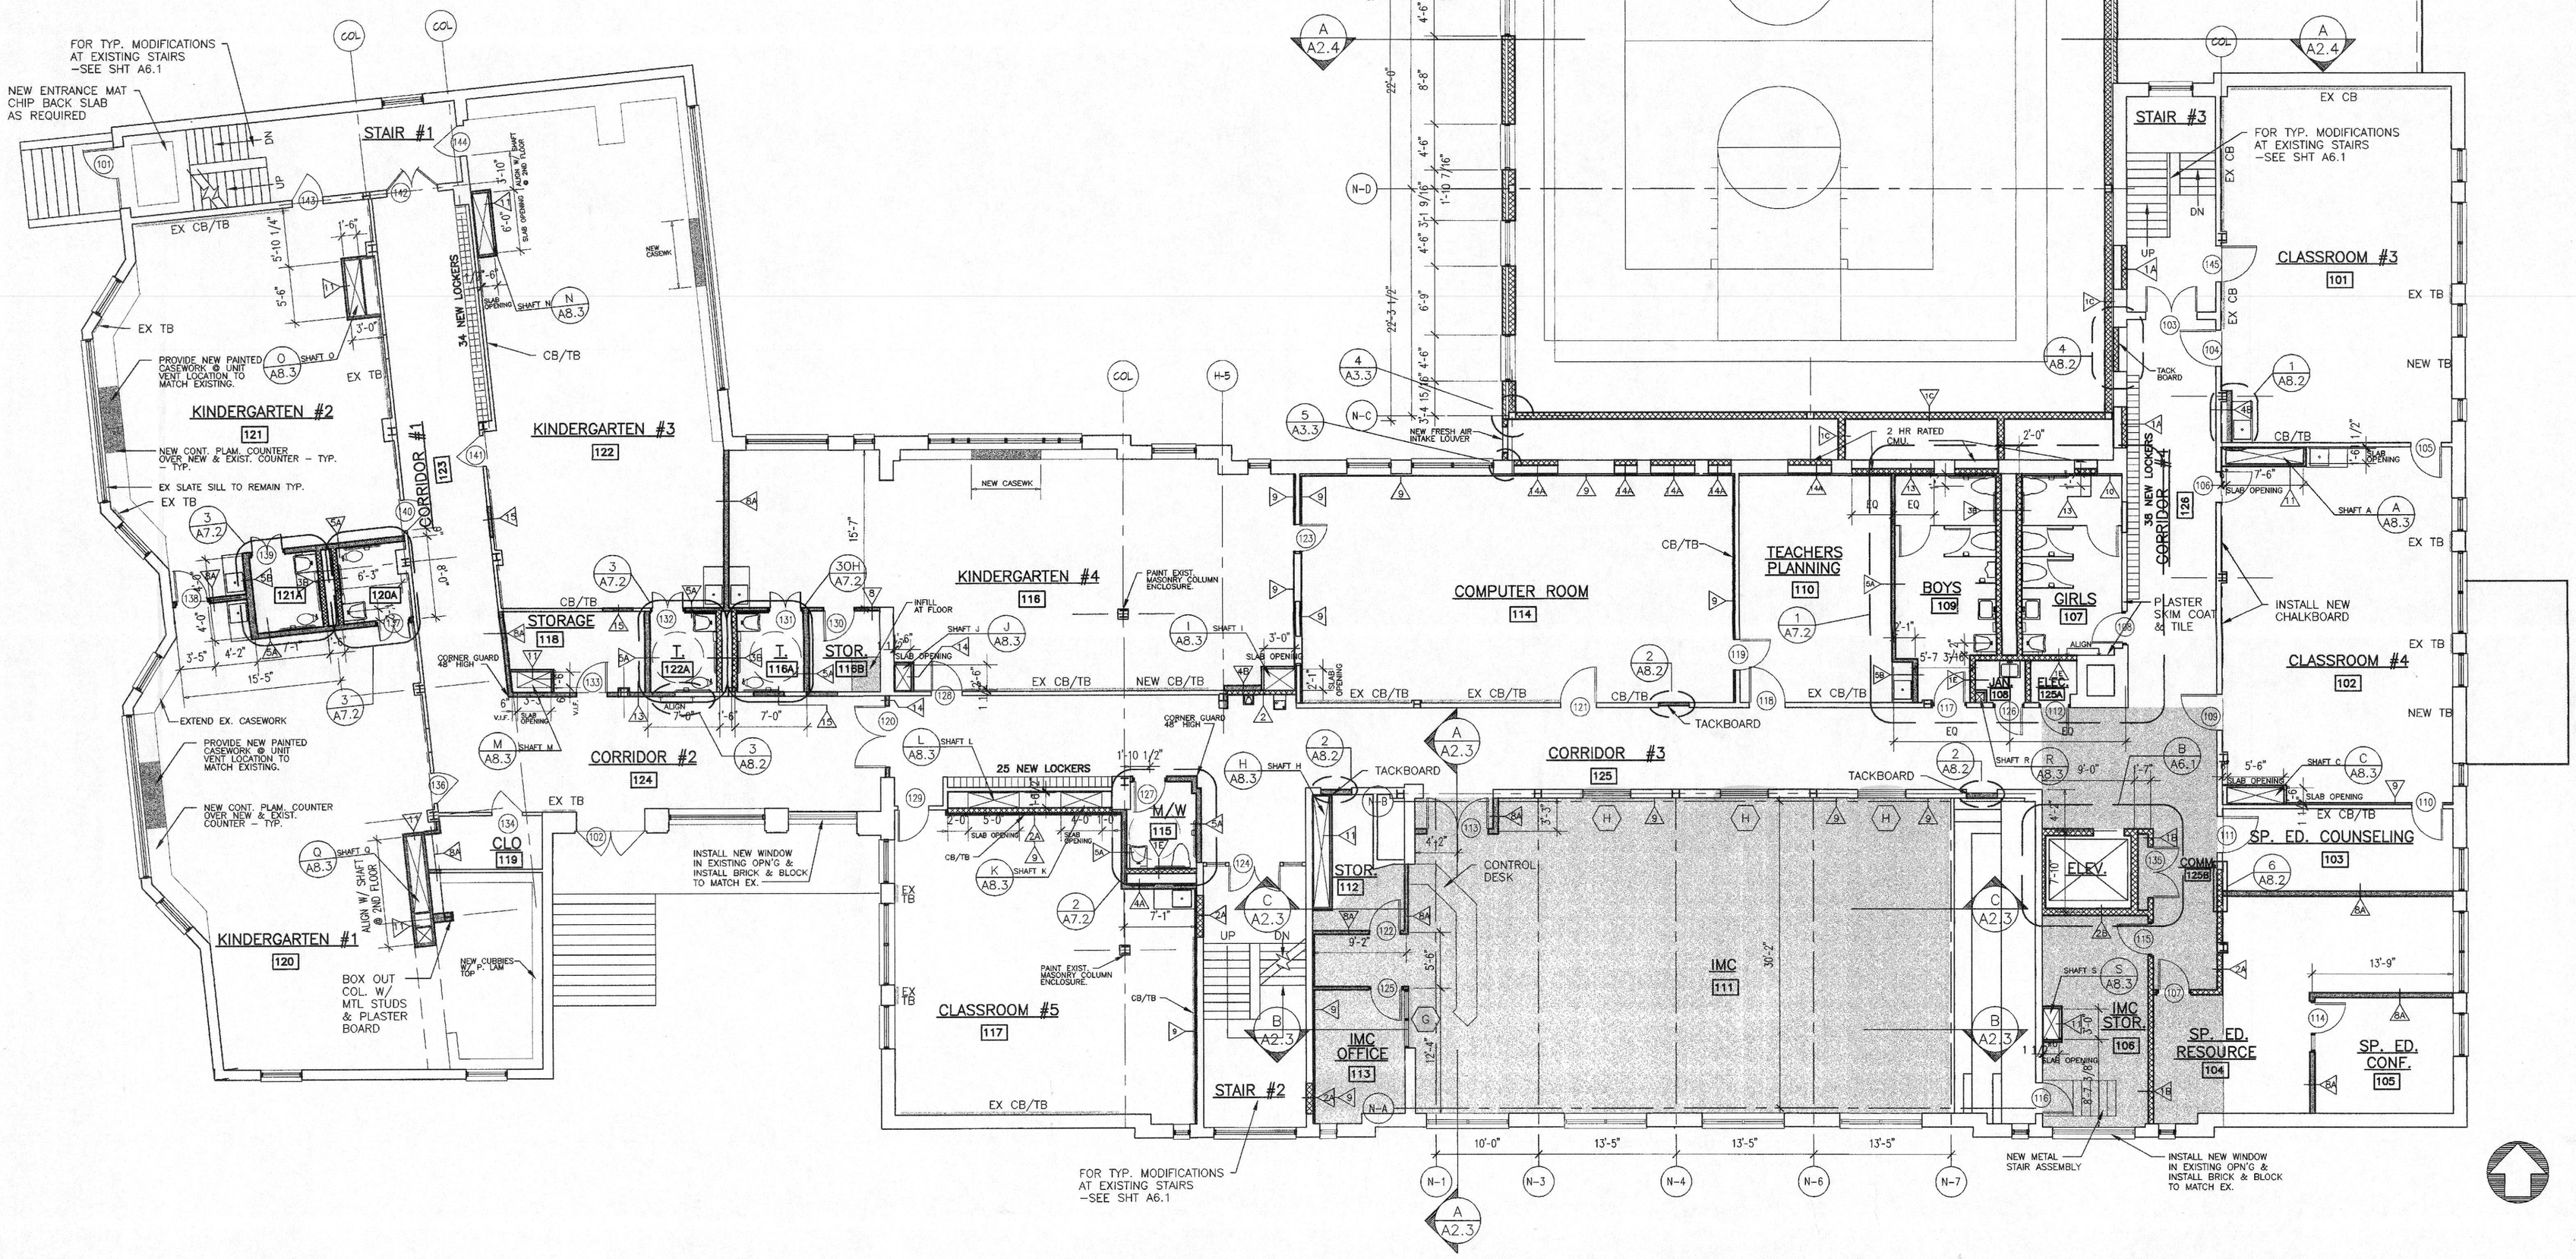

Urban Design/Planning
Landscape Architecture
Architecture
Graphic Design

ICON architecture, inc.
Thirty Eight Chauncy Street
Boston, Massachusetts 02111
tel: 617-451-2333
fax: 617-451-1328
email: iconetlac.net

ICON architecture

REGISTERED ARCHITECT STEVEN A. REMIN No. 3949 CAMBRIDGE, MASS. COMMONWEALTH OF MASSACHUSETTS

BID SET
4-14-98

ADDITIONS + ALTERATIONS TO THE
HARDY ELEMENTARY SCHOOL
ARLINGTON, MA

FIRST FLOOR PLAN

Project No.: 97040
Scale: 1/8"=1'-0"
Date: 4/1/98
Drawn by: DSW,JL
Checked by: JM/DH
Revisions:

Revisions:

Drawing Number:
A1.2

0:\97040.rsa\2DWG\dwg\a102 Fri Apr 10 09:18:50 1998 ICON architecture, inc.