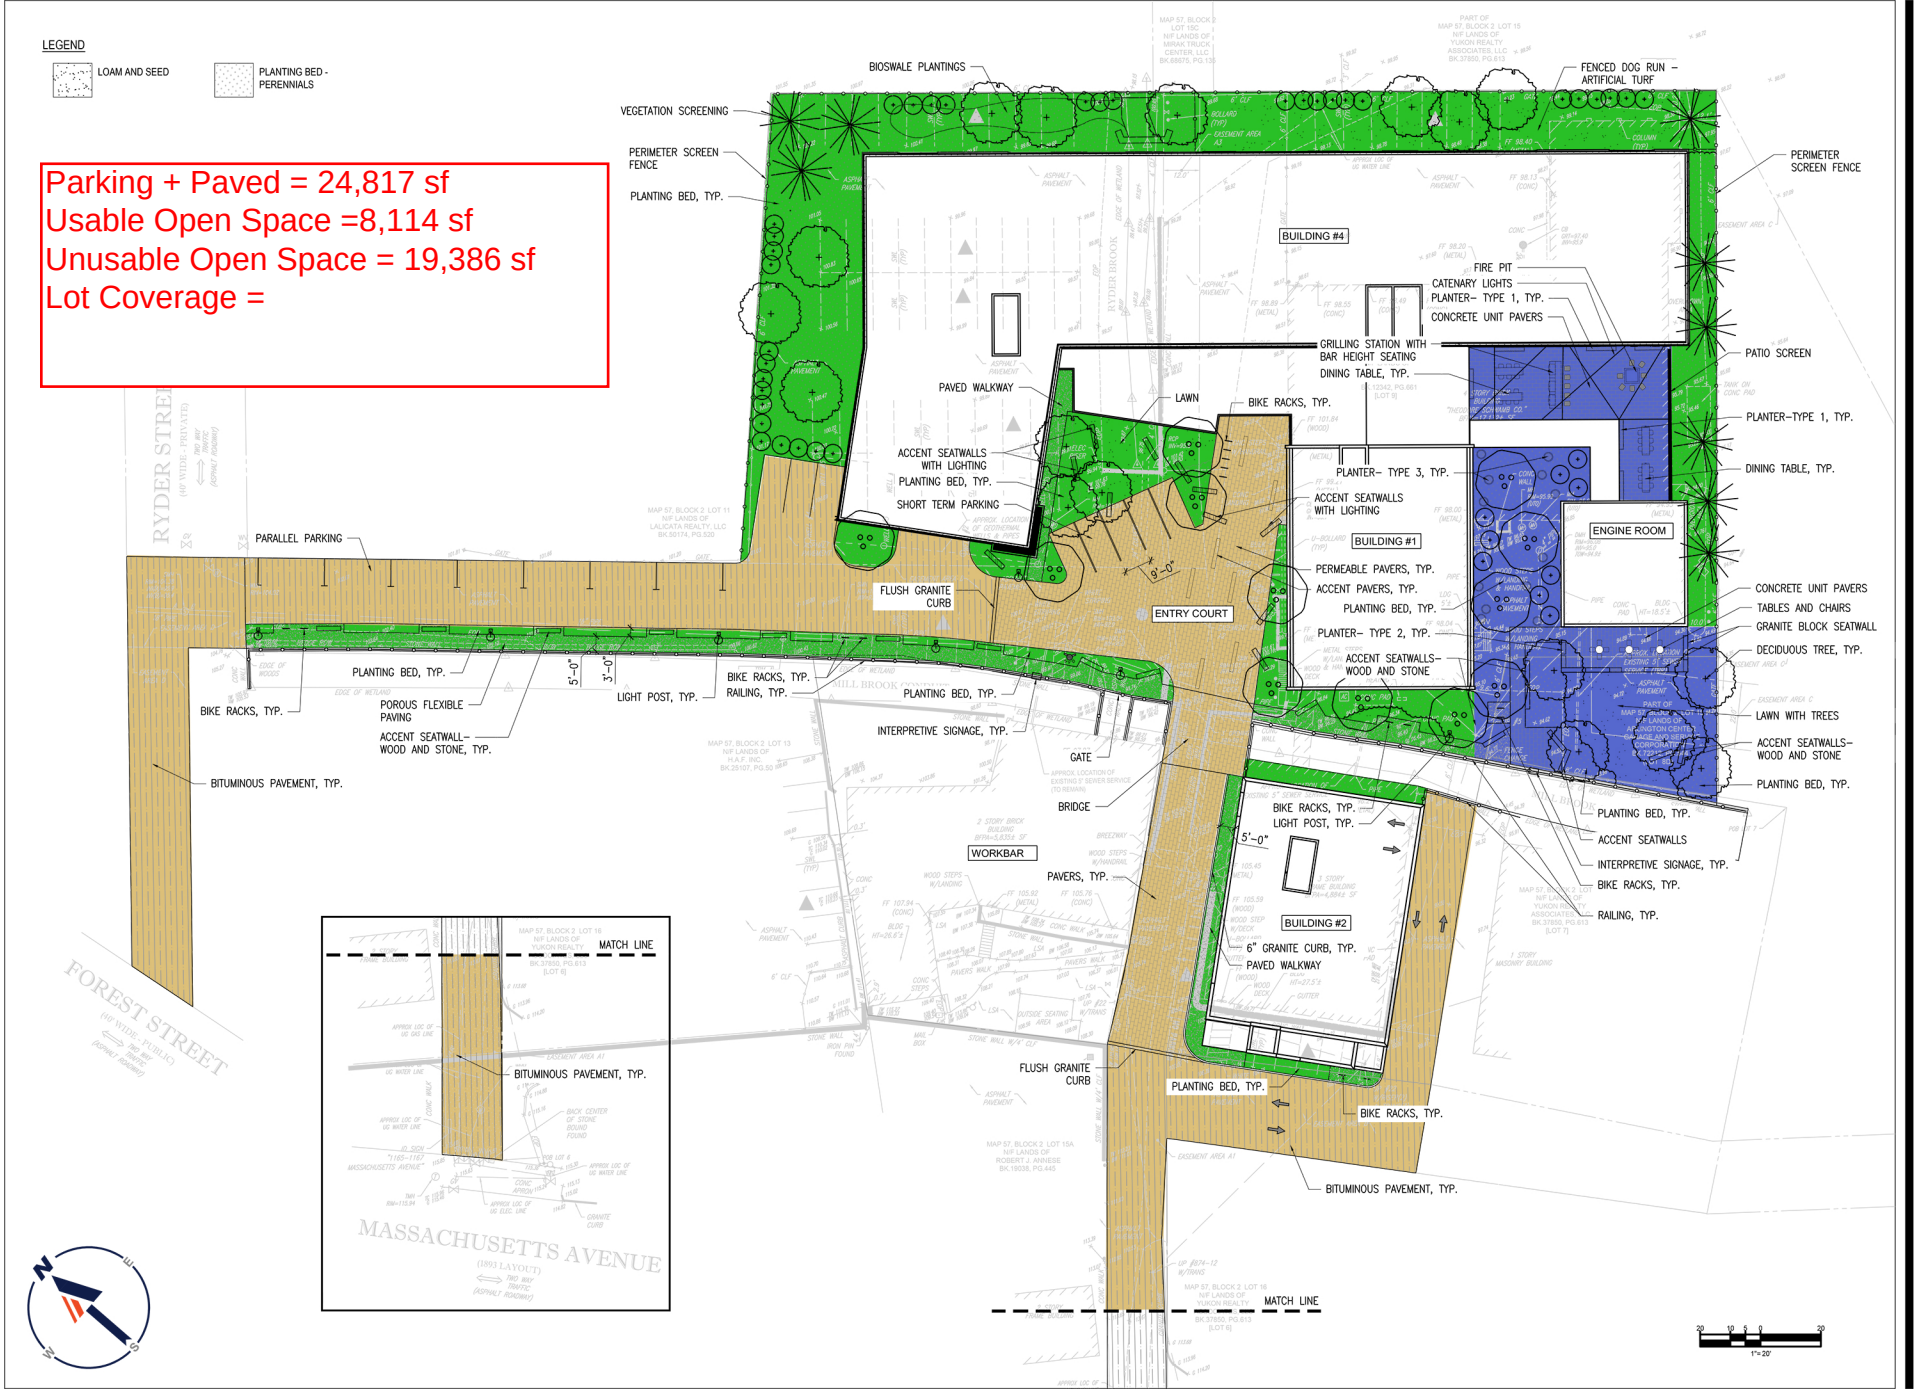

ARCHITECT
bh+a
Bargmann Hendrie + Archetype, Inc.
9 Channel Center Street
Boston, MA 02210
617 350-0450 Tel
www.bhplus.com

PROJECT NAME
Arlington Mill

1165R Massachusetts Avenue, Arlington, MA

CLIENT

SSI Fund Acquisitions LLC

c/o Spaulding & Slye Investments
One Post Office Square
26th Floor
Boston, MA 02109

PROJECT TEAM

Structural:
Veitas & Veitas
639 Granite St
Braintree, MA 02184
(781) 843-2863

MEP:
Wozny/Barbar & Associates, Inc.
Consulting Engineers
1076 Washington St
Hanover, MA 02339
(781) 826-4144

Civil:
Bohler Engineering
352 Turnpike Road
Southborough, MA 01772
(508) 480-9900

Traffic:
Nitsch Engineering
2 Center Plaza, Suite 340
Boston, MA 02108
(617) 338-0063

Landscape:
Kyle Zick Landscape Architecture
36 Bromfiled Street, Suite 202
Boston, MA 02108

Revisions

#	Description	Date

DRAWING TITLE
Landscape Plan

DRAWING INFORMATION

June 10, 2020
DATE OF ISSUE

Schematic Design
DESCRIPTION

1"=20'-0" SCALE | RB, KZ DRAWN BY

3426.00 PROJECT # | Arlington Mill.rvt FILE NAME

DRAWING NUMBER
L101

Copyright BH+A, Inc.

C:\Local Revit\3426_Arlington Mill_R20_MBeaher.rvt
5/4/2020 10:17:49 AM Author